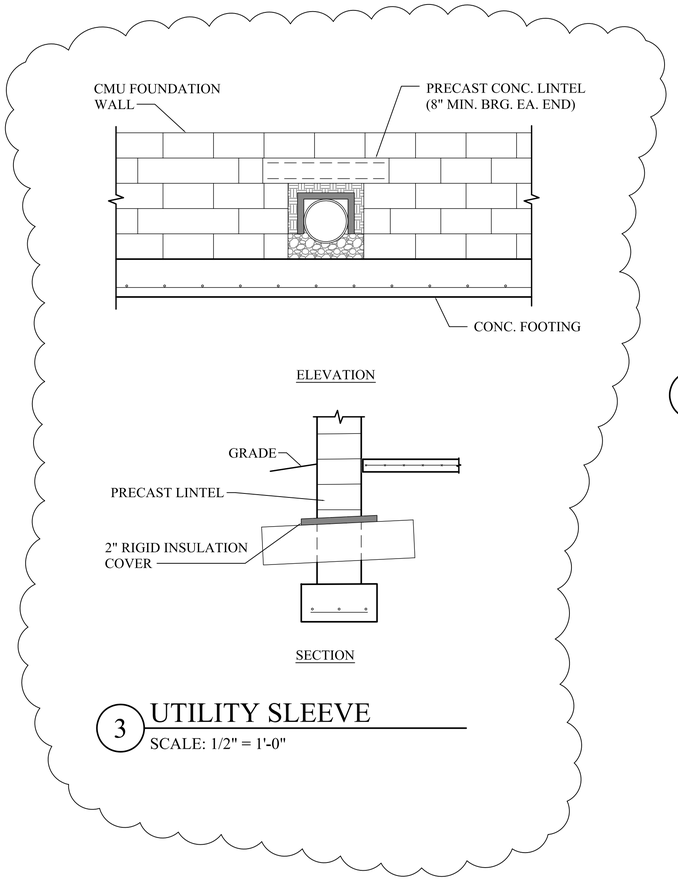

3 UTILITY SLEEVE
SCALE: 1/2" = 1'-0"

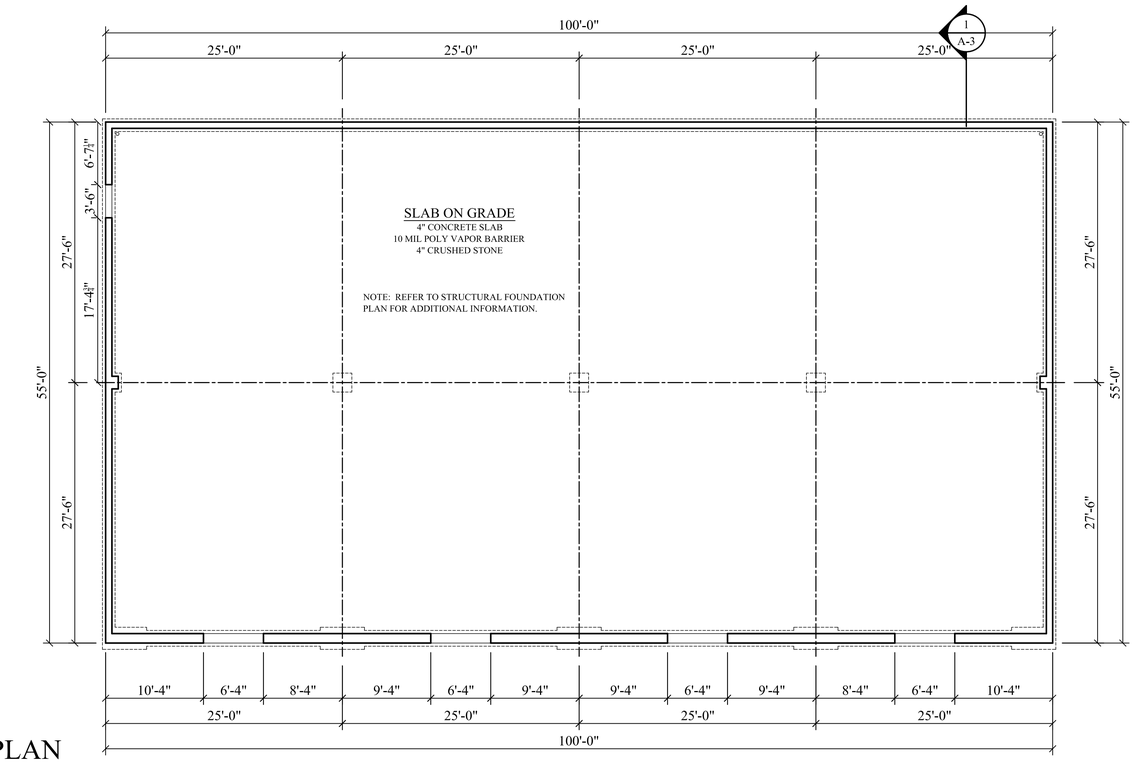

1 FOUNDATION PLAN
SCALE: 1/8" = 1'-0"

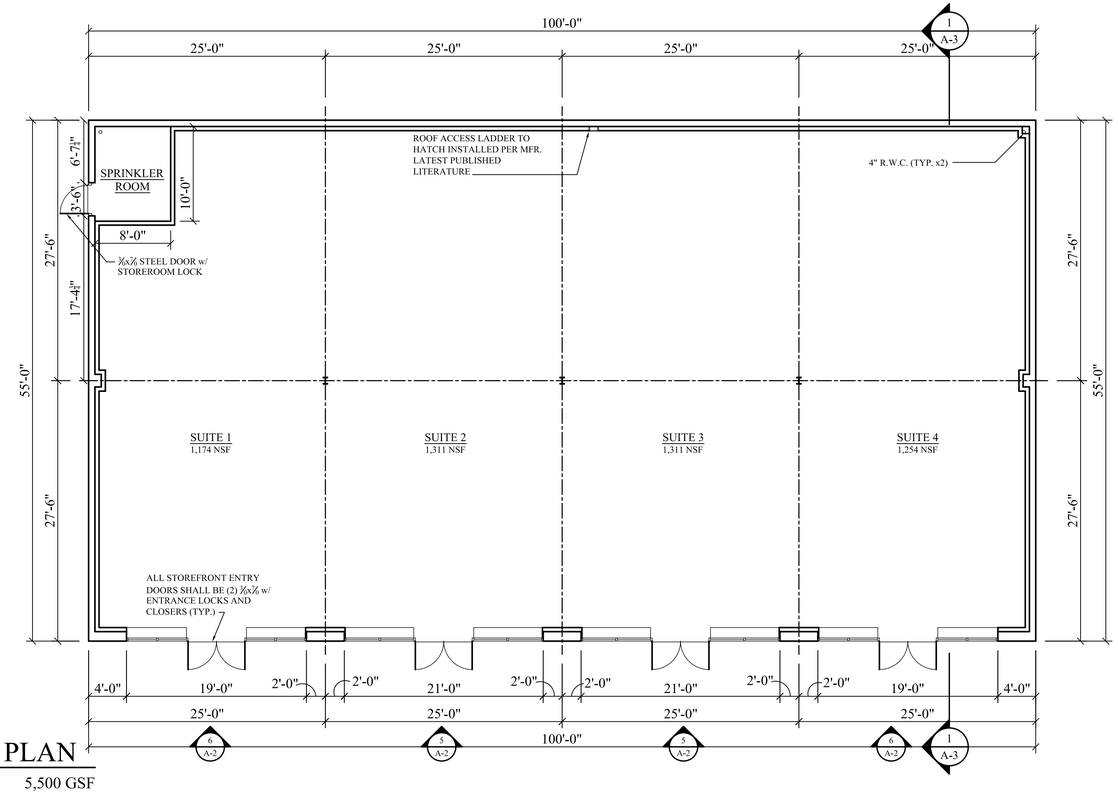

2 GROUND FLOOR PLAN
SCALE: 1/8" = 1'-0" 5,500 GSF

MC ARCHITECTURAL
306 LOCUST DRIVE
PHOENIXVILLE, PA 19460
(484) 920-3250
mcarchitectural.com

MICHAEL D. COLE, AIA
PA: RA016713
NJ: AI01790000

FOUNDATION PLAN & GROUND FLOOR PLAN

2607 EASTON ROAD
WILLOW GROVE, PA
P S D C
100 ROSS ROAD, SUITE 200, KING OF PRUSSIA, PA 19406

PROJECT #:	1438
DRAWN BY:	MDC
CHECKED BY:	

1	9/18/14
REVIEW	
2	4/7/15
SPRINKLER ROOM	
3	6/16/15
TOWNSHIP COMMENTS	

COPYRIGHT © 2014
MC ARCHITECTURAL, LLC All rights reserved. All ideas, design, arrangements and plans indicated or represented by this drawing and written material appearing herein constitute the original and unpublished work of MC Architectural, LLC and the same may not be duplicated, used or disclosed to any person, firm or corporation for any purpose whatsoever without the written consent of the architect.

A-1

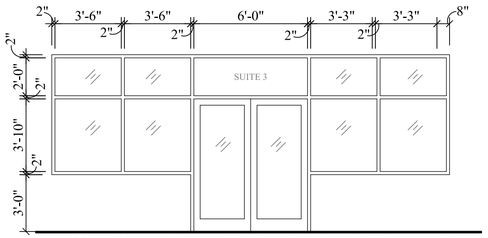

5 STOREFRONT ELEVATION
SCALE: 1/4" = 1'-0"

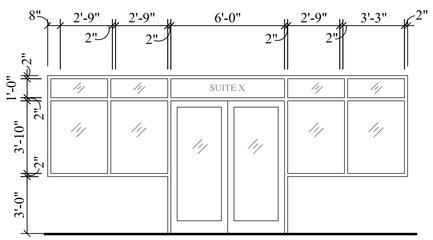

6 STOREFRONT ELEVATION
SCALE: 1/4" = 1'-0"

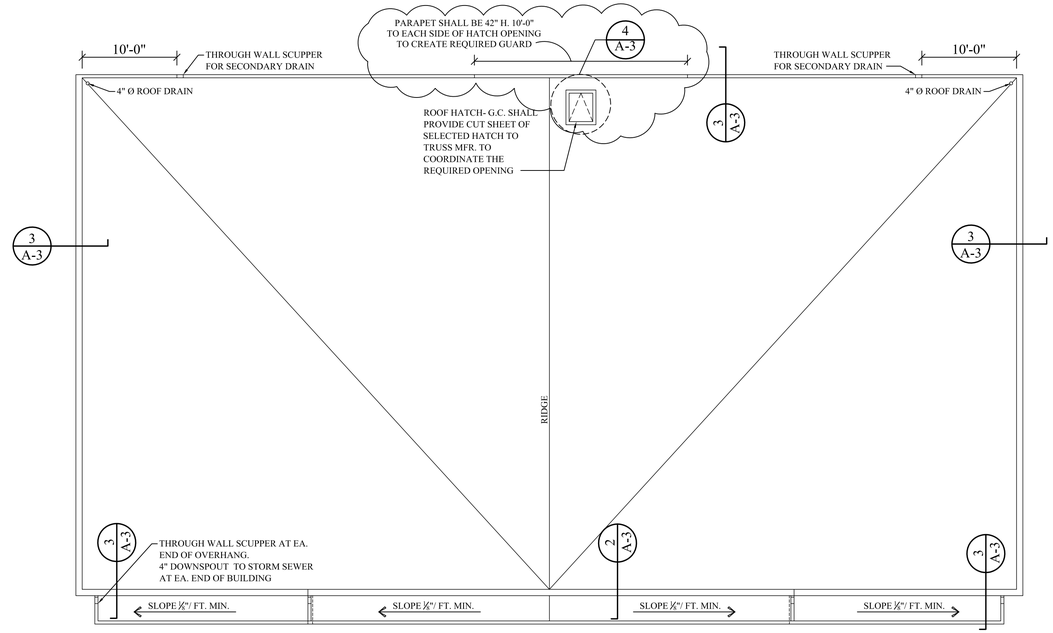

1 ROOF PLAN
SCALE: 1/8" = 1'-0"

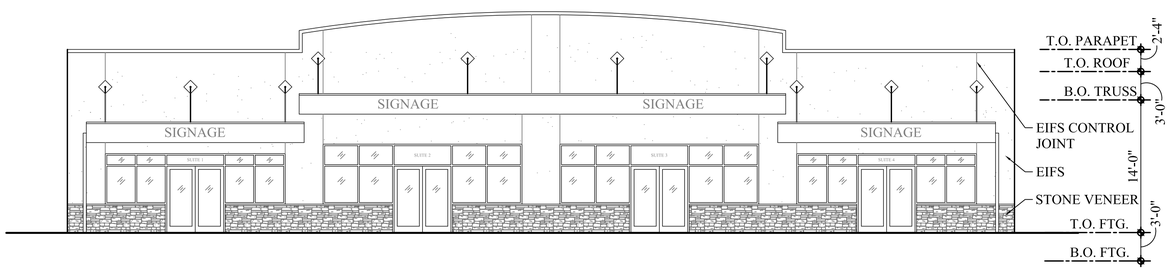

2 FRONT ELEVATION
SCALE: 1/8" = 1'-0"

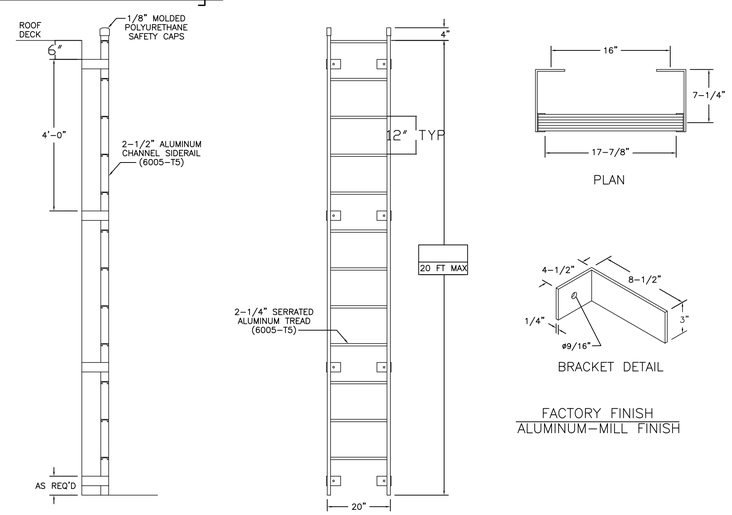

7 ROOF HATCH LADDER
SCALE: N.T.S.

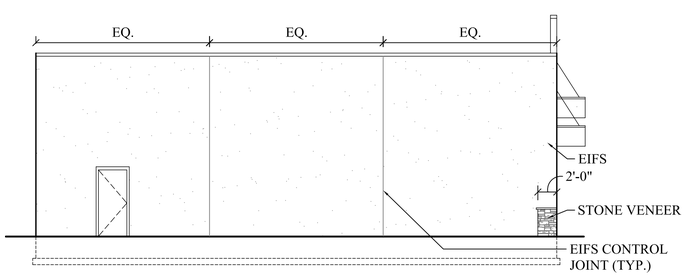

3 LEFT SIDE ELEVATION
SCALE: 1/8" = 1'-0" RIGHT SIDE SIM.

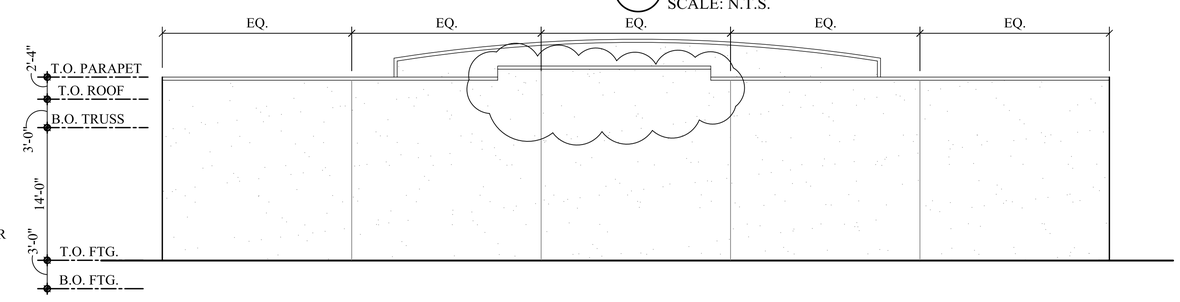

4 REAR ELEVATION
SCALE: 1/8" = 1'-0"

MC ARCHITECTURAL
306 LOCUST DRIVE
PHOENIXVILLE, PA 19460
(484) 920-3250
mcarchitectural.com

MICHAEL D. COLE, AIA
PA: RA016713
NJ: AI01790000

ROOF PLAN, ELEVATIONS

2607 EASTON ROAD
WILLOW GROVE, PA
P S D C
100 ROSS ROAD, SUITE 200, KING OF PRUSSIA, PA 19406

PROJECT #:	1438
DRAWN BY:	MDC
CHECKED BY:	

1	9/18/14
REVIEW	
2	4/7/15
SPRINKLER ROOM	
3	6/4/15
TOWNSHIP COMMENTS	
4	7/8/15
TOWNSHIP COMMENTS	

COPYRIGHT © 2014
MC ARCHITECTURAL, LLC All rights reserved. All ideas, design, arrangements and plans indicated or represented by this drawing and written material appearing herein constitute the original and unpublished work of MC Architectural, LLC and the same may not be duplicated, used or disclosed to any person, firm or corporation for any purpose whatsoever without the written consent of the architect.

A-2